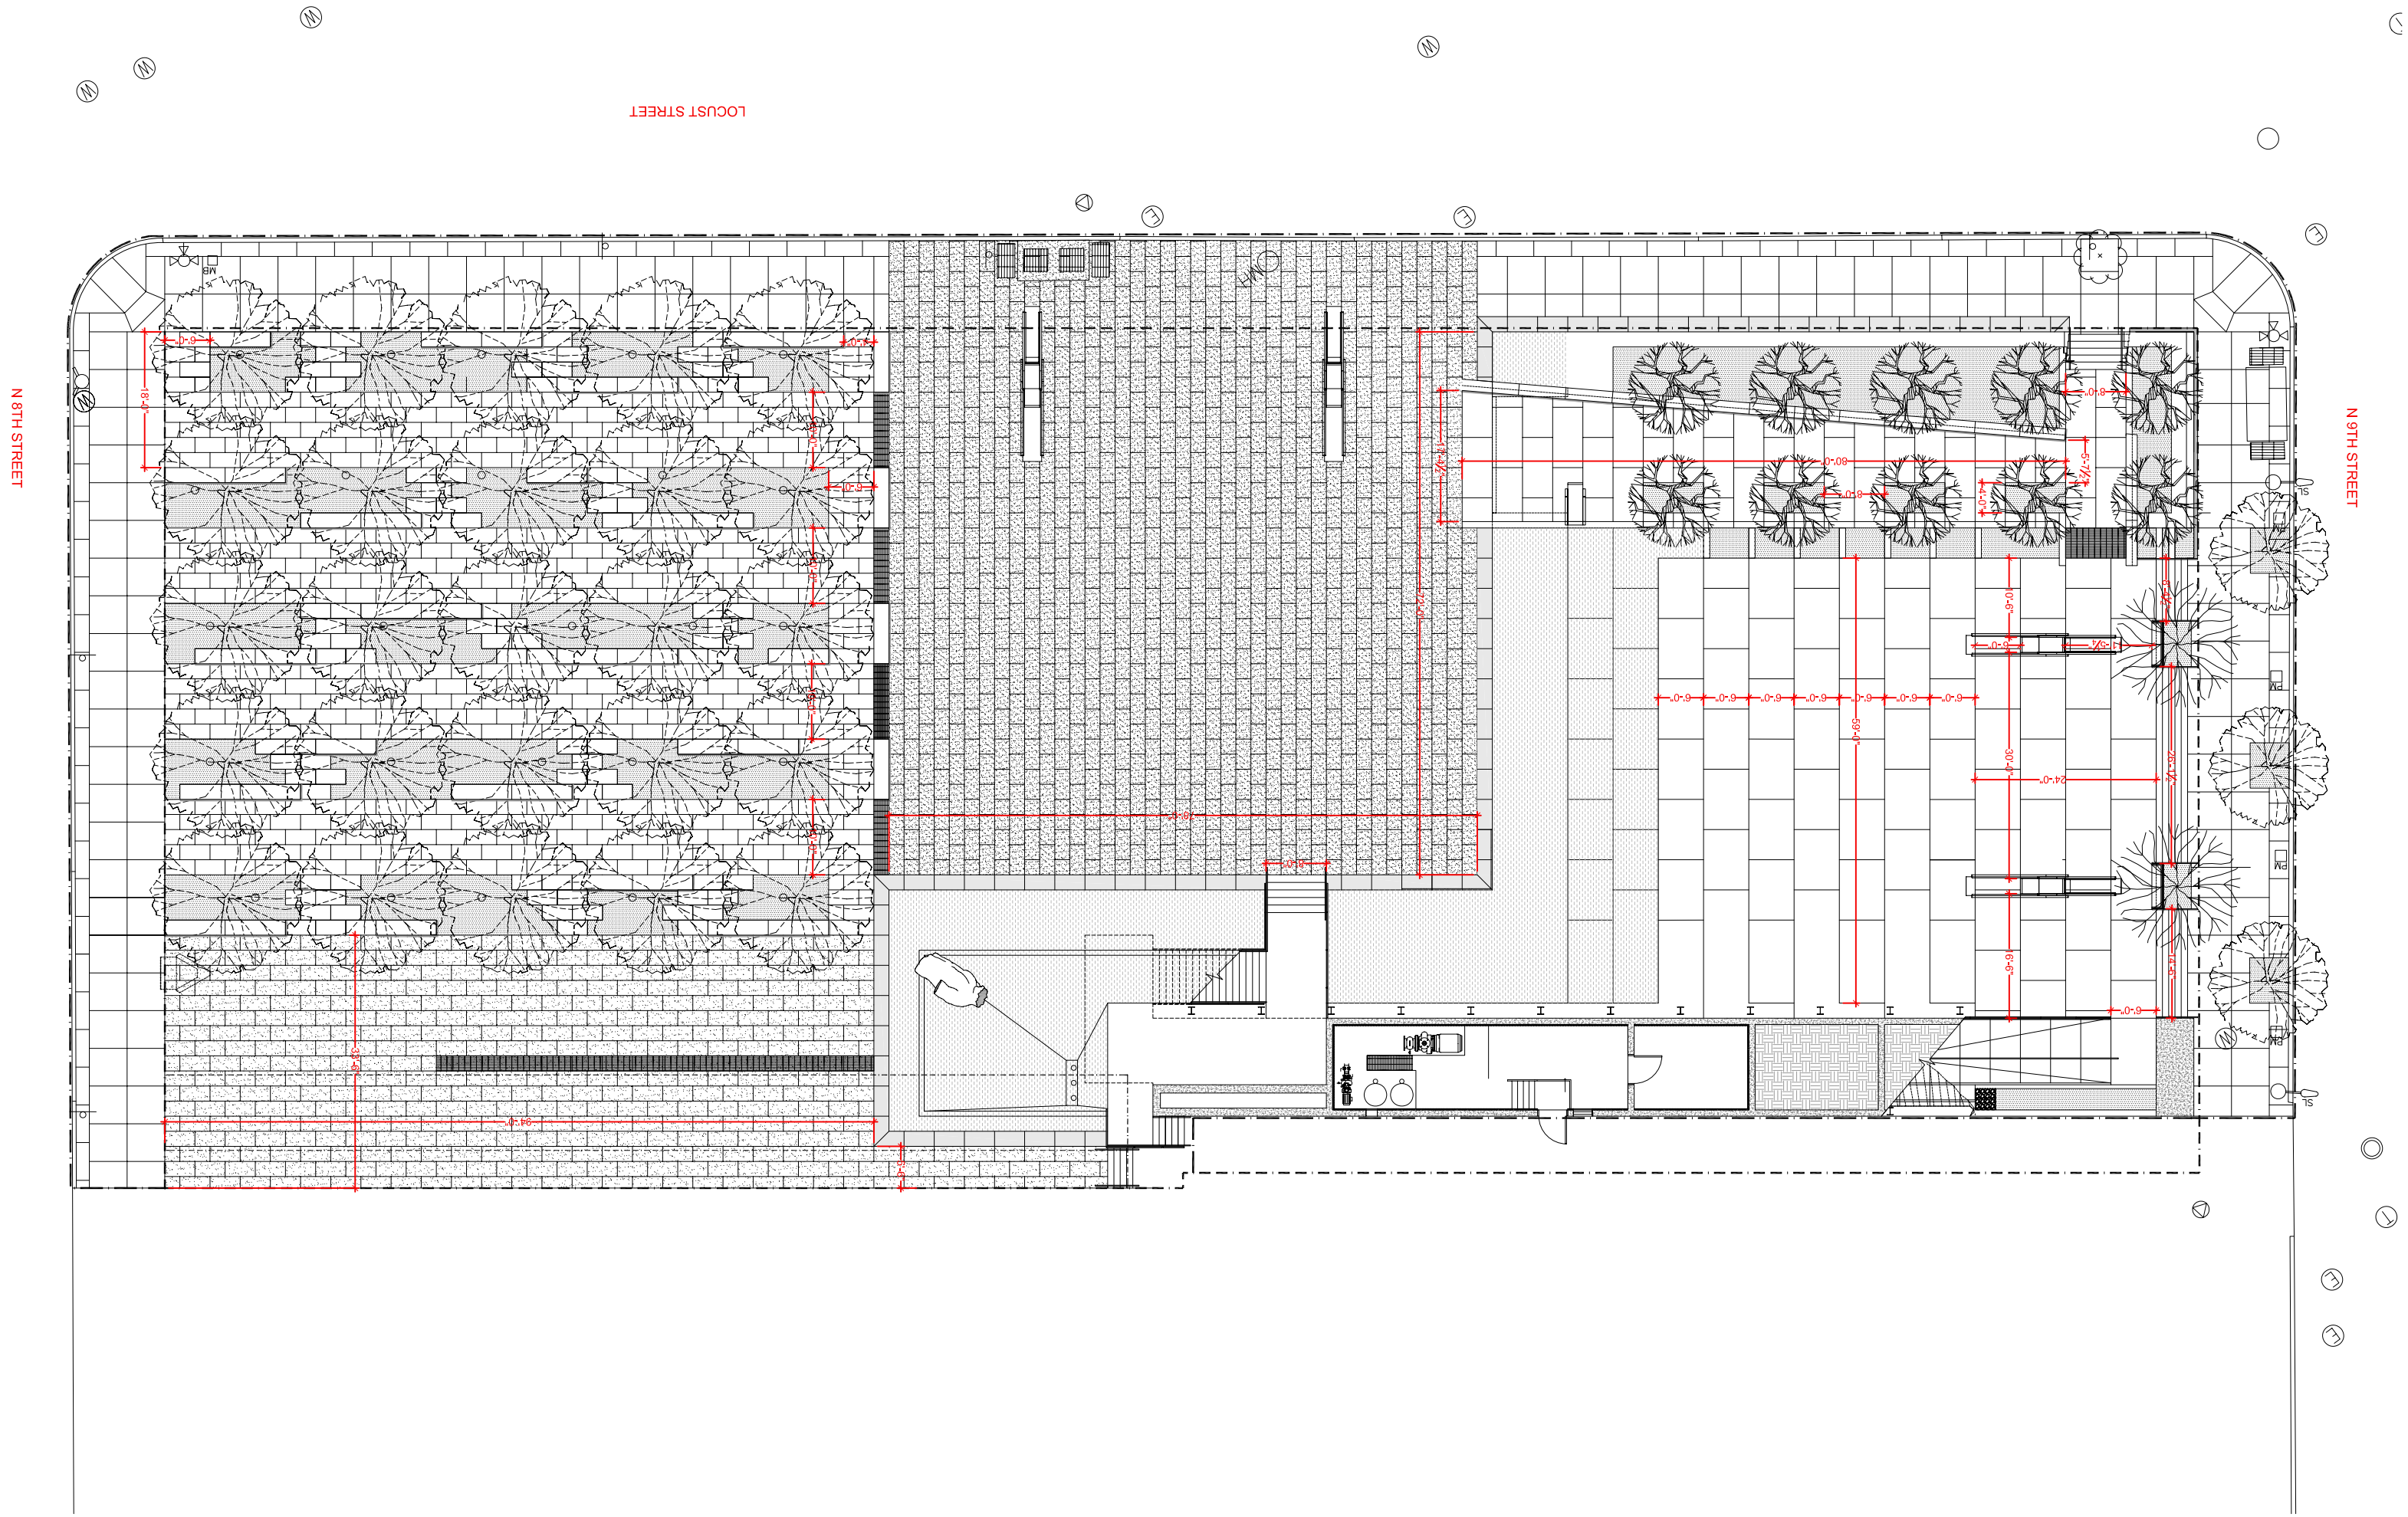
LOCUST STREET
N 8TH STREET
N 9TH STREET